











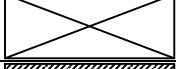

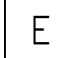



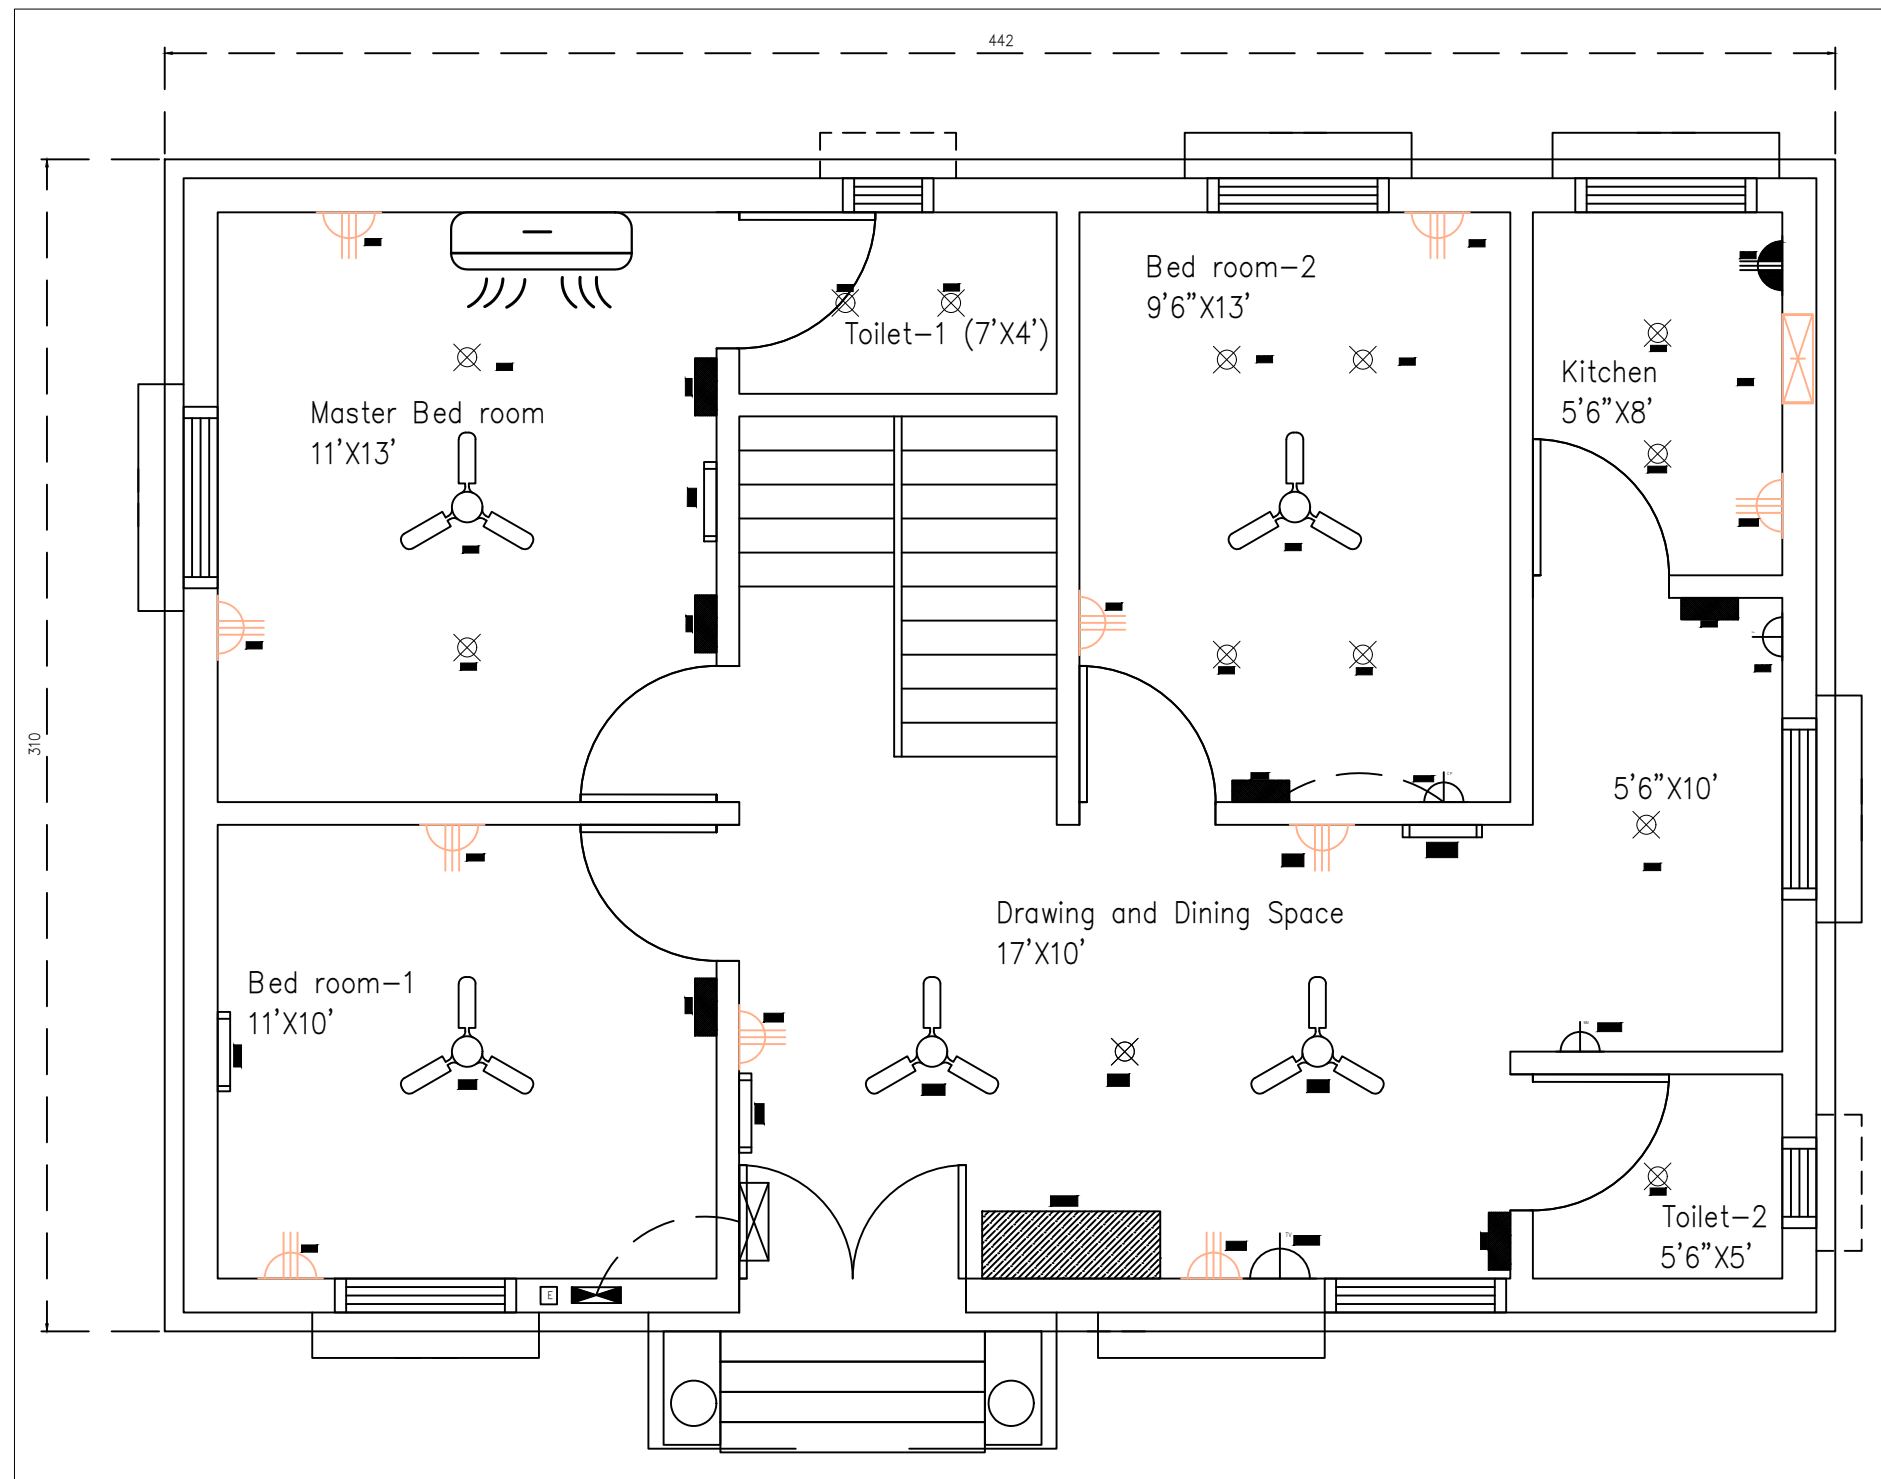
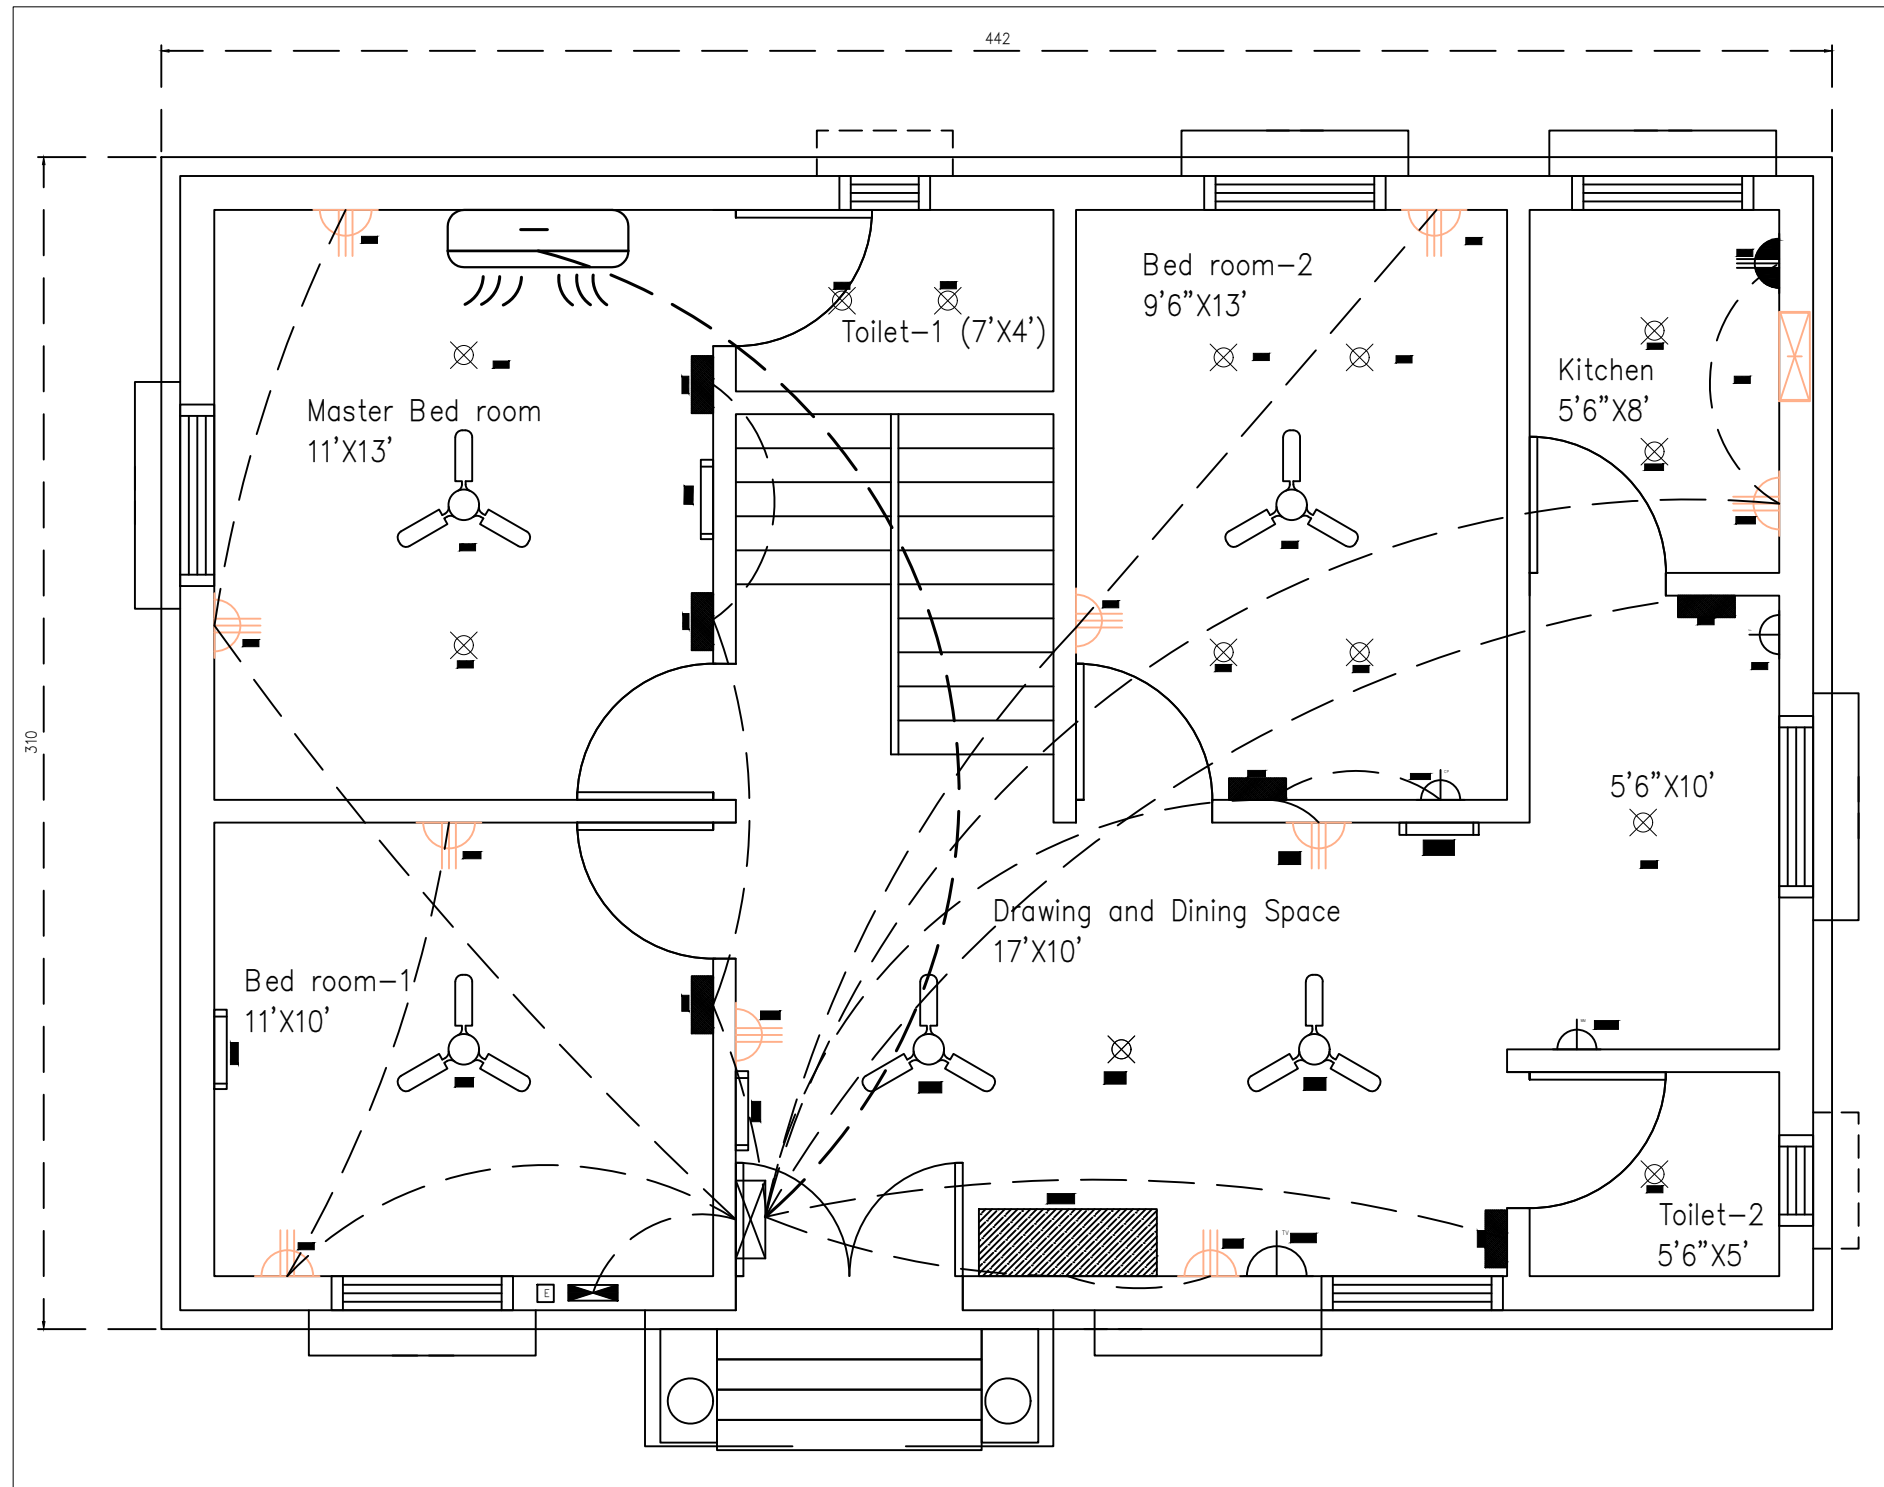


Symbol of Load Table					
SL No	Name	Symbol	Short form	Quantity	Position
1	LED Bulb		L	14	Celing
2	Celing Fan		F	5	Celing
3	Air Conditioner		AC	1	78" Height at Wall
4	13A Flat type 3Pin Outlet		Q	10	1' Height at Wall
5	15A Round 3Pin Outlet		T	1	3' Height at Wall
6	Fluorescent Light		TB	4	76" Height at Wall
7	Exhaust Fan		EF	1	76" Height at Wall
8	TV Socket Outlet		TO	1	3' Height at wall
9	Fridge Outlet		FO	1	1' Height at Wall
10	Washing Machine Outlet		WO	1	1' Height at Wall
11	Computer Outlet		CO	1	1' Height at Wall
12	Main Distribution Board		MDB	1	6' Height at Wall
13	Distribution Board		DB	1	6' Height at Wall
14	Switch Board		SB	7	46" Height at Wall
15	Energy Meter		E	1	6' Height at Wall
16	19mm Conduit,6mm Cable( 2 cable/conduit)		6mm		Inside Wall
17	19mm Conduit, 2.5mm Cable( 5 cable/conduit)		2.5mm		
18	19mm Conduit, 1.5mm Cable( 6 cable/conduit)		1.5mm		

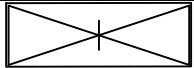
Project Title	Project No	Company		Date:	02/2/25
PRACTICE PROJECT	01	Naimur's		Scale:	1:5
Drawing Title	Drawing No	Drawn By	Checked by	Unit:	mm
PANEL BOARD	02	Naimur Rahman	Mr XYZ	Revision:	RSL-00




Project Title	Project No	Company		Date: 02/2/25	
PRACTICE PROJECT	01	Naimur's		Scale: 1:5	
Drawing Title	Drawing No	Drawn By	Checked by	Unit: mm	
PANEL BOARD	02	Naimur Rahman	Mr XYZ	Revision: RSL-00	




Project Title	Project No	Company		Date: 02/2/25	
PRACTICE PROJECT	01	Naimur's		Scale: 1:5	
Drawing Title	Drawing No	Drawn By	Checked by	Unit: mm	
PANEL BOARD	02	Naimur Rahman	Mr XYZ	Revision: RSL-00	

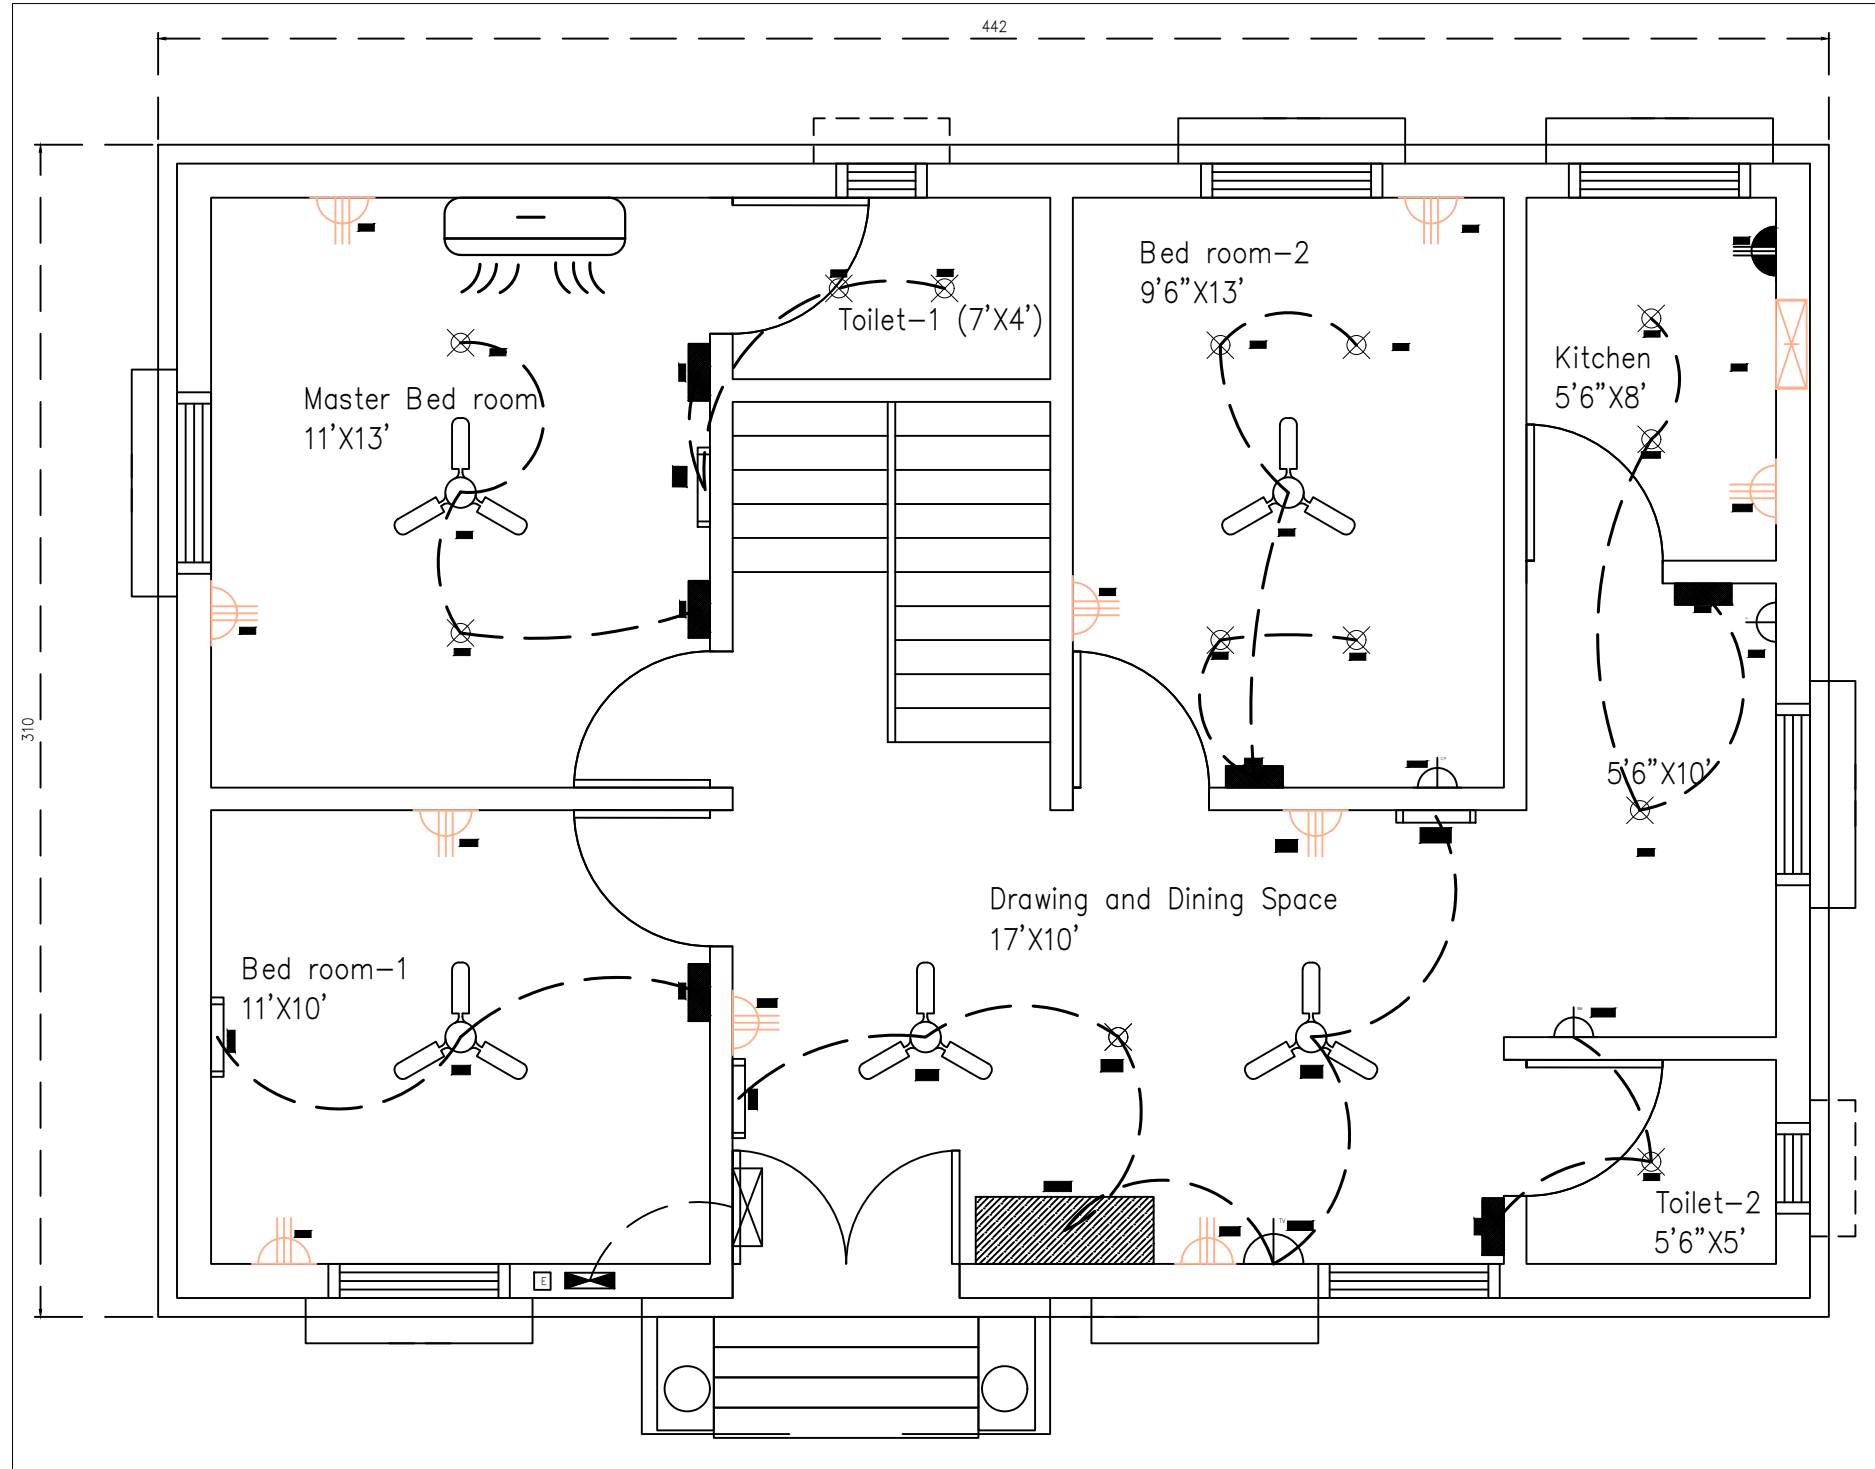

Project Title	Project No	Company		Date: 02/2/25
PRACTICE PROJECT	01	Naimur's		Scale: 1:1
Drawing Title	Drawing No	Drawn By	Checked by	Unit: mm
PANEL BOARD	02	Naimur Rahman	Mr XYZ	Revision: RSL-00

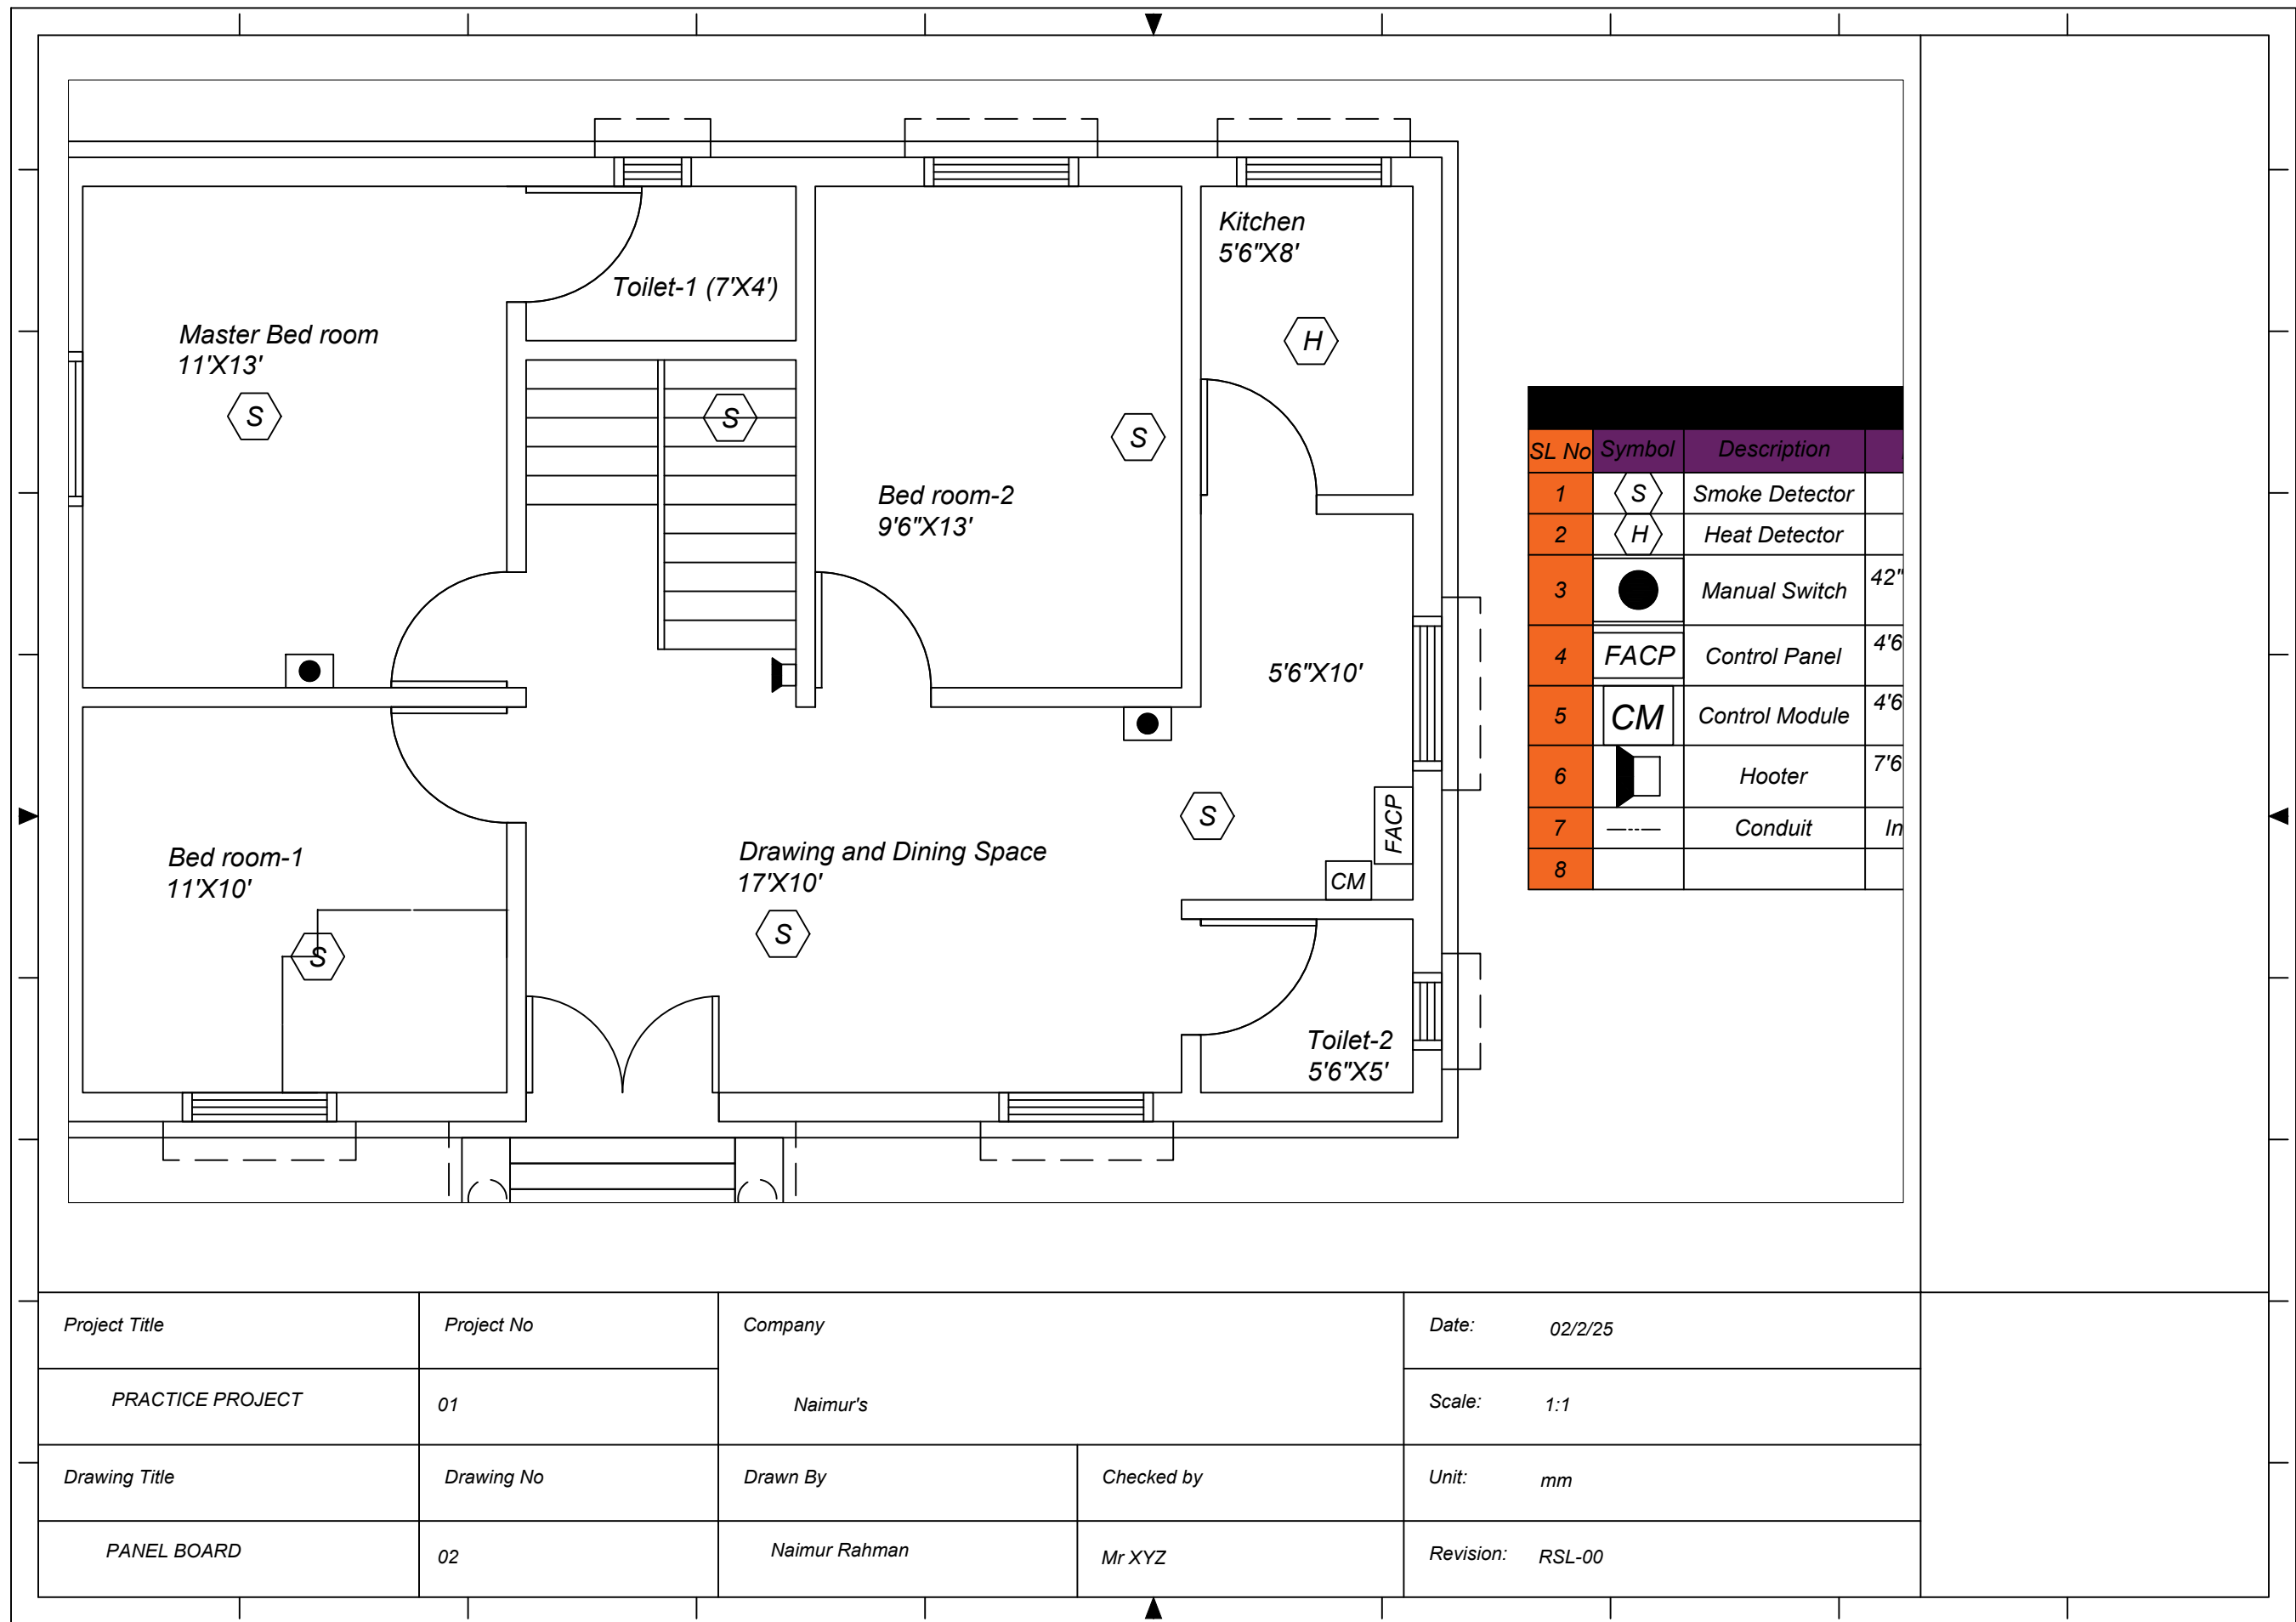

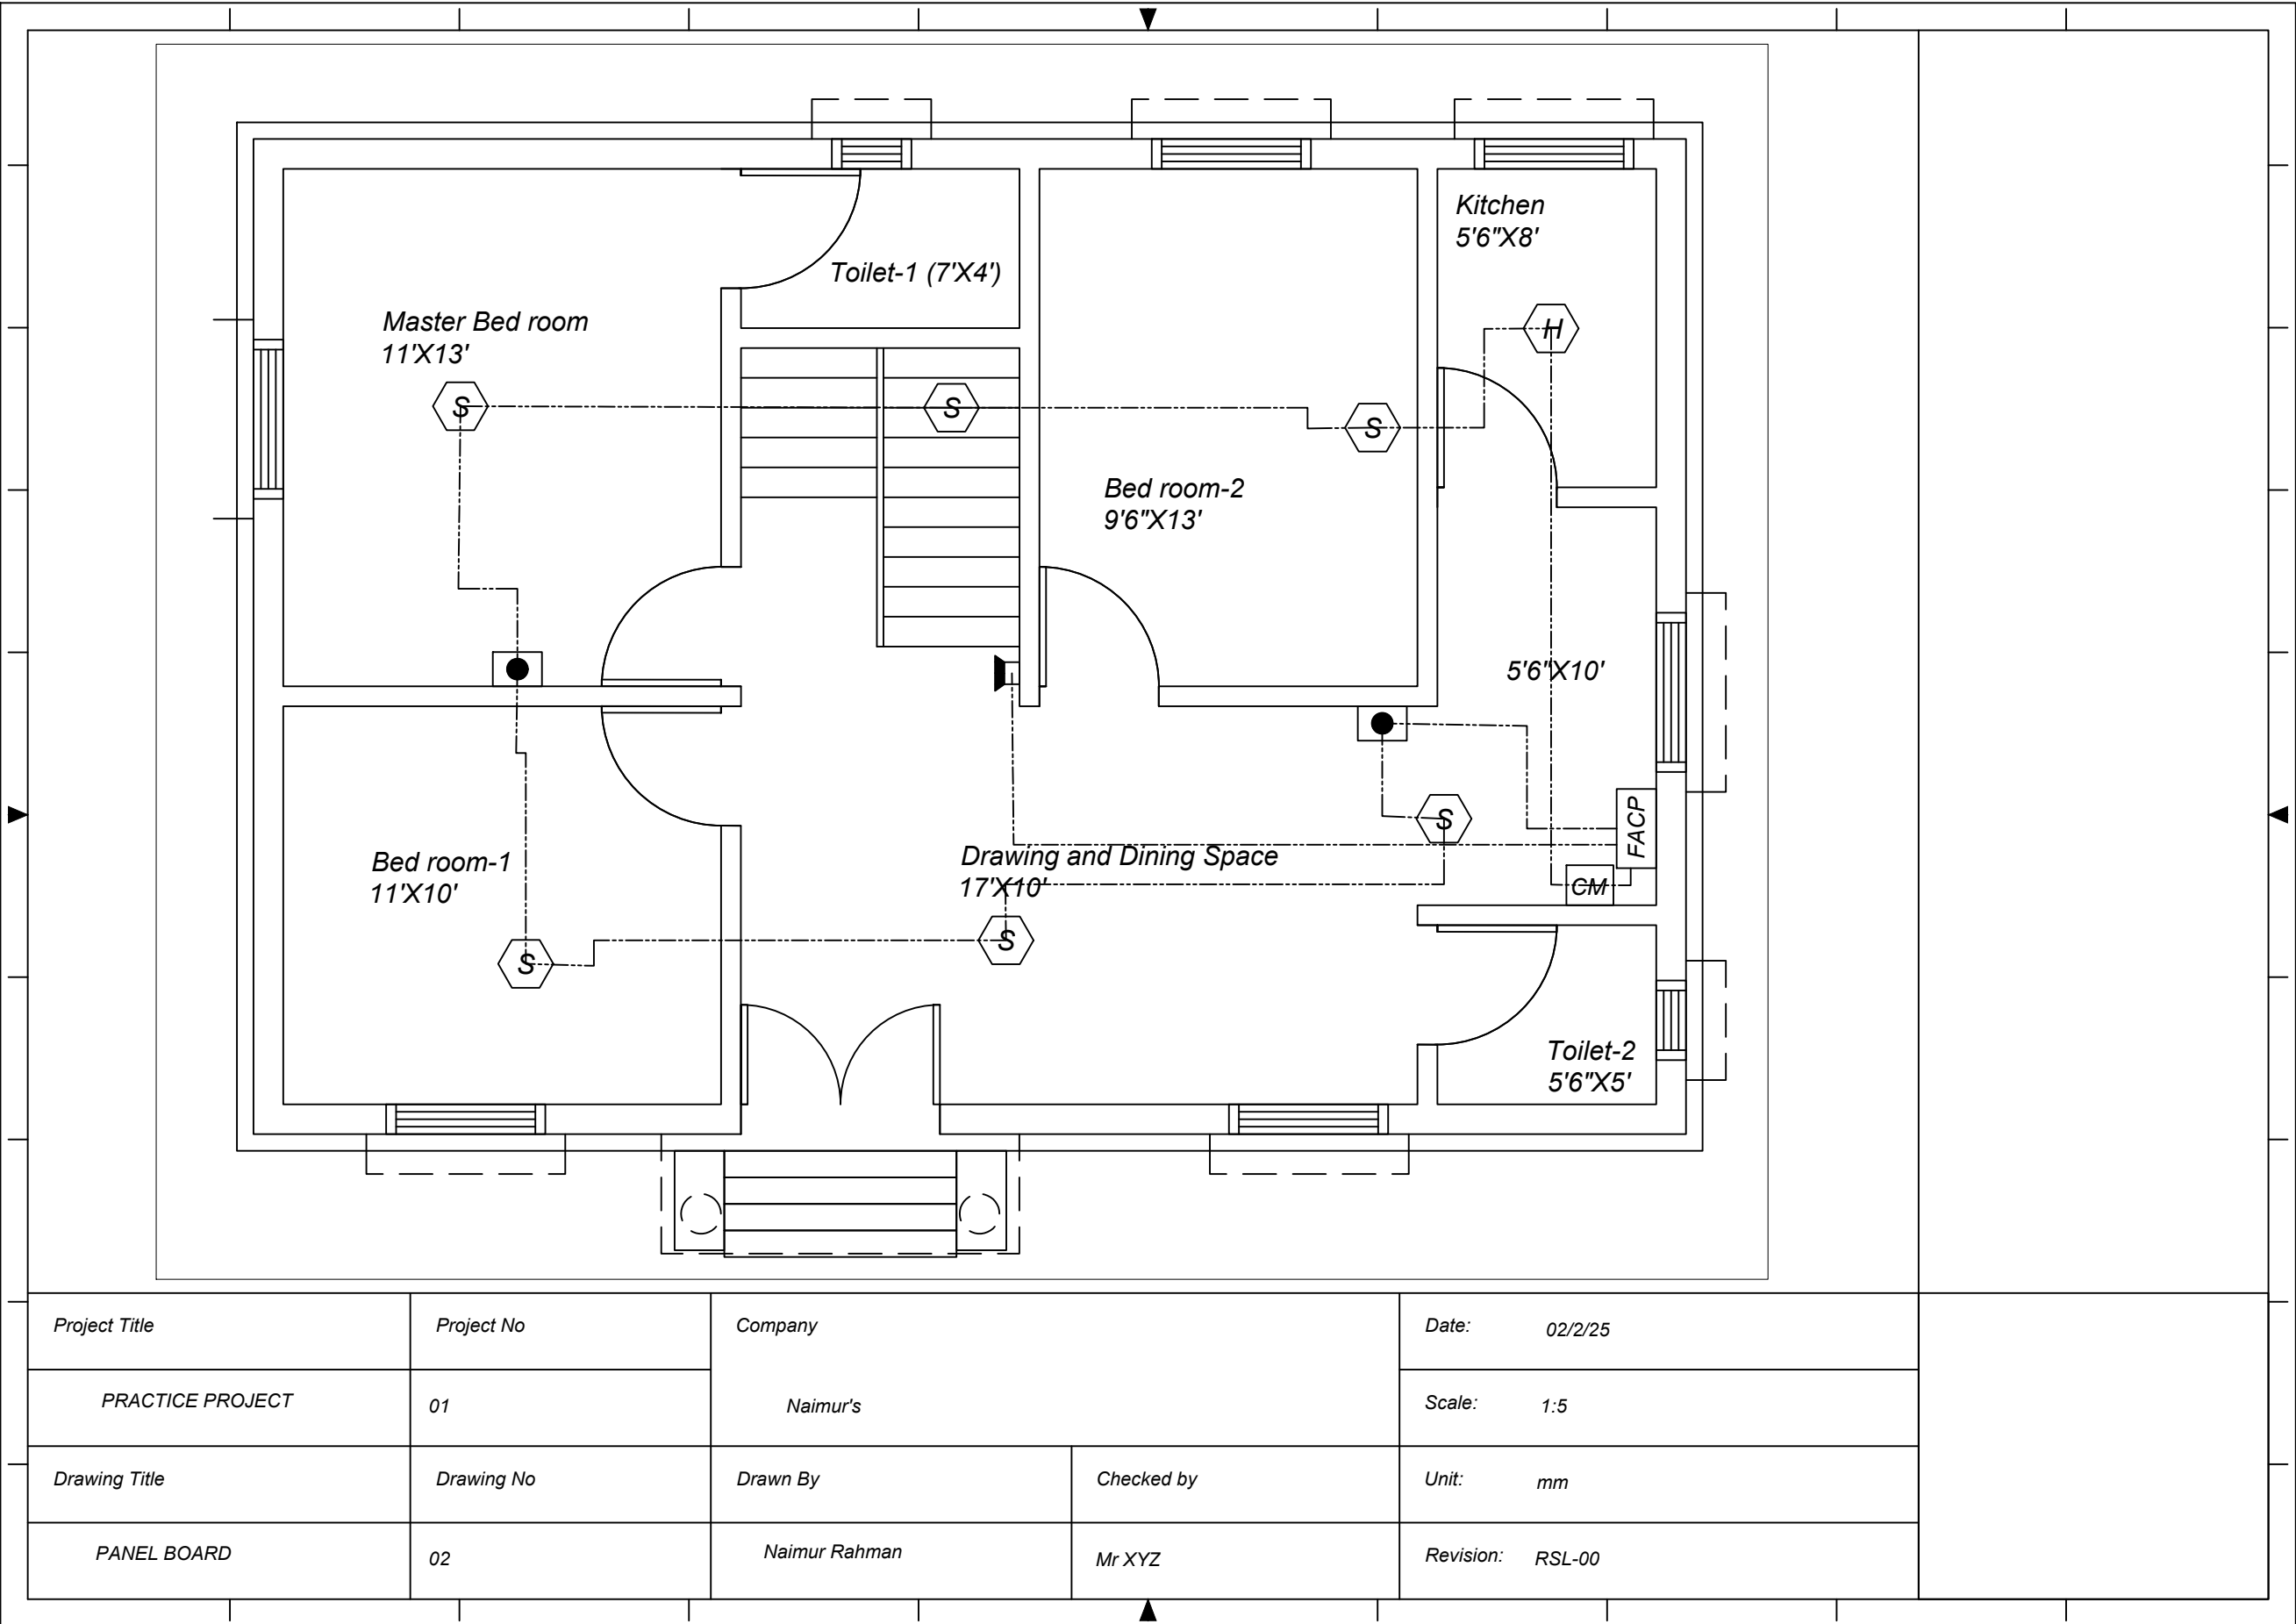

Project Title	Project No	Company		Date: 02/2/25
PRACTICE PROJECT	01	Naimur's		Scale: 1:5
Drawing Title	Drawing No	Drawn By	Checked by	Unit: mm
PANEL BOARD	02	Naimur Rahman	Mr XYZ	Revision: RSL-00